LEGEND

- PROPOSED PAVEMENT
- PROPOSED SIDEWALK
- PROPOSED DRIVEWAY
- PROPOSED CONCRETE BUS PAD

BOND

ALAMEDA STREET

FROM LOUISIANA AVE TO CHAMBERLAIN ST (BOND 2018)
CHAMBERLAIN ST TO TEXAN TRAIL (BOND 2020)

STREET, SURFACE, AND ROADWAY IMPROVEMENTS

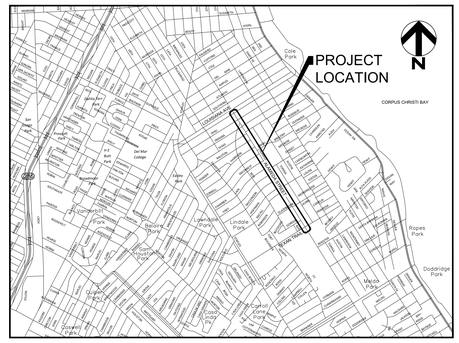

VICINITY MAP

SCALE: 1" = 2000'

HDR Engineering, Inc.
TBPELS FIRM
Registration No. 754

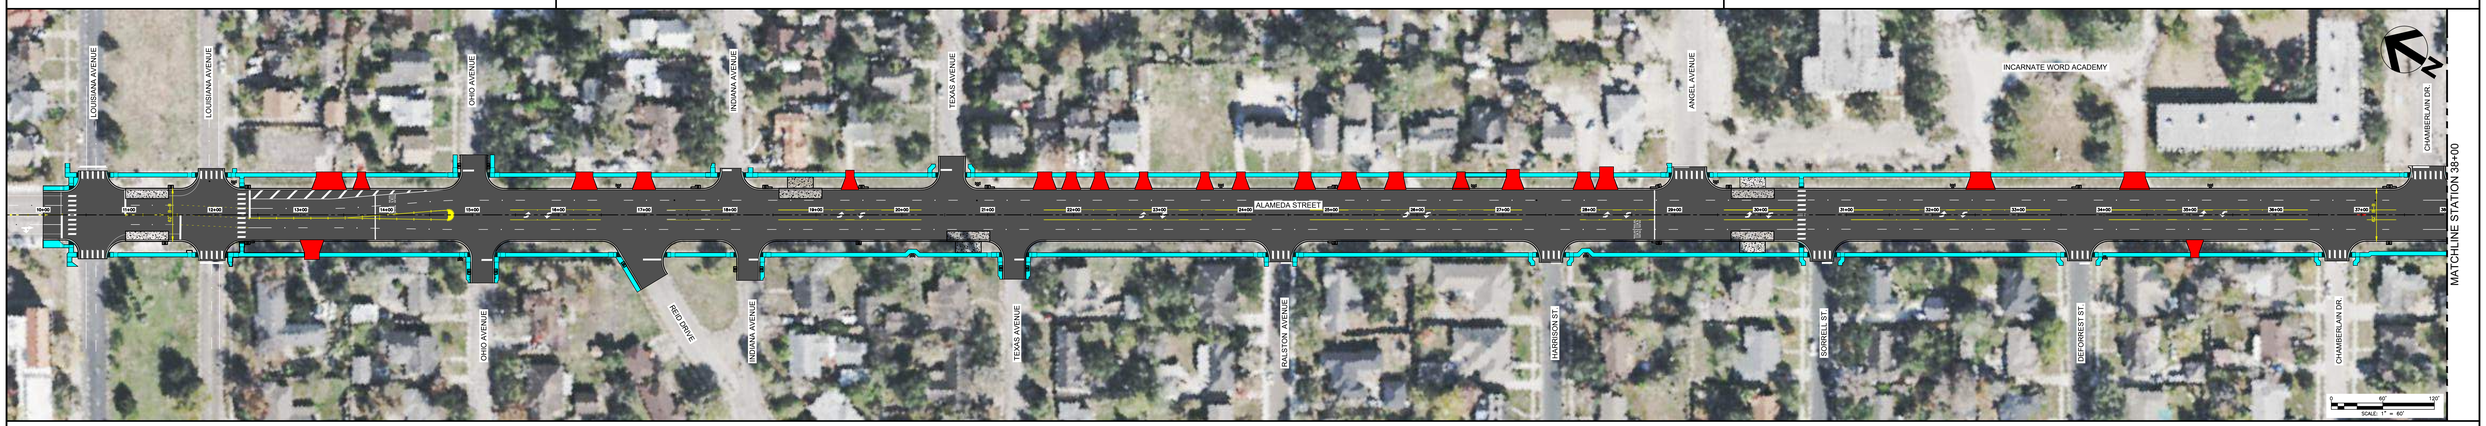

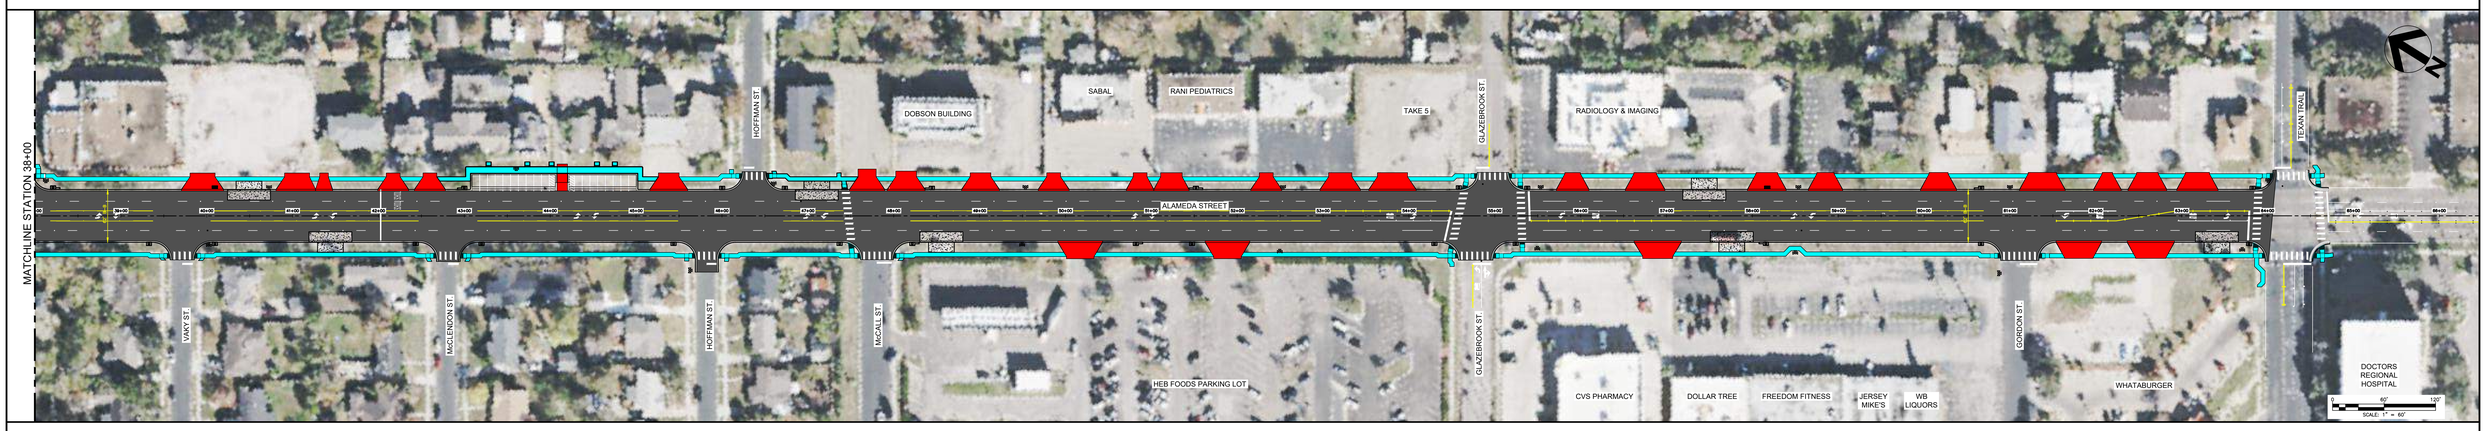

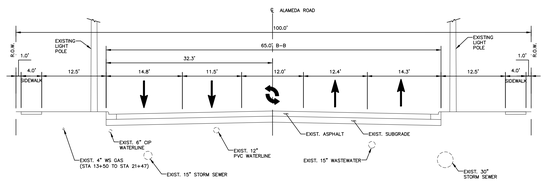

EXISTING STREET PAVEMENT

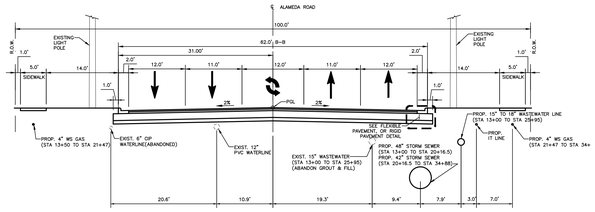

PROPOSED STREET PAVEMENT

TYPICAL SECTIONS

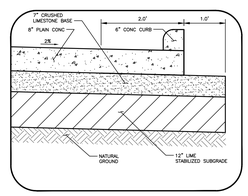

RIGID PAVEMENT

PAVEMENT DESIGN